Project no.	Drawing no.	Revision
3996	**870**	**T1**

Rev. T1 **Date** 01/03/10 **Sig.** VM **Chk.** LDO

Issue For Tender

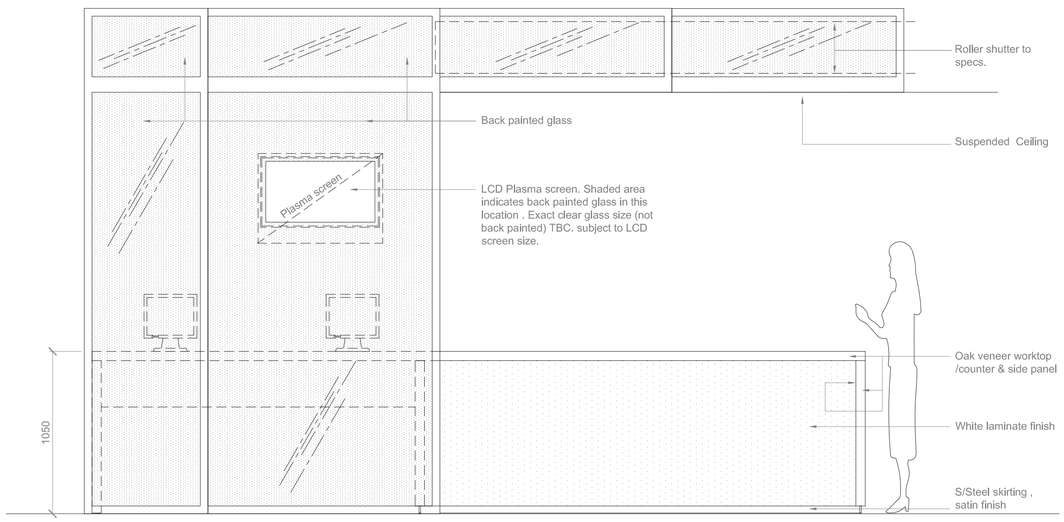

1 Elevation
Scale 1:20

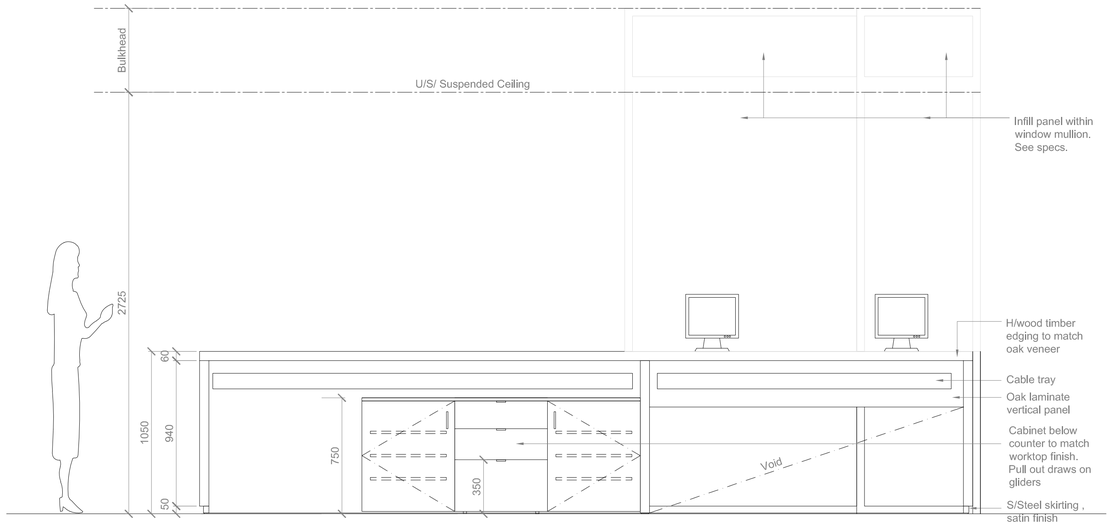

2 Elevation
Scale 1:20

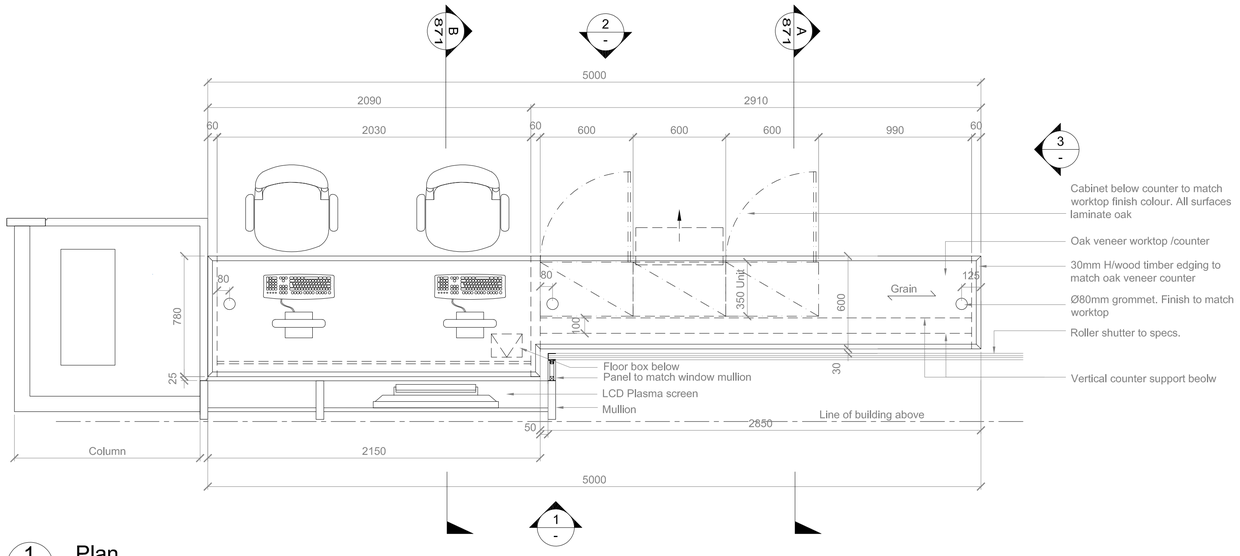

1 Plan
Scale 1:20

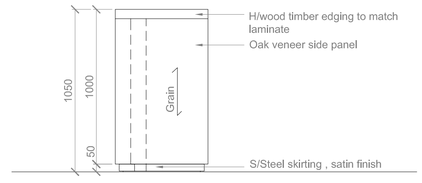

3 Elevation
Scale 1:20

Note:
-

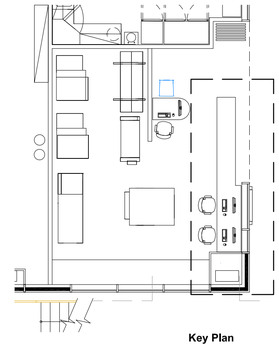

Key Plan

GMW Architects

PO Box 1613 239 Kensington High Street
London W8 6SL www.gmw-architects.com
T+44 (0)20 7937 8020 F+44 (0)20 7937 5815

Project

Network Rail
National Centre
Milton Keynes

Drawing Title

Central Atrium Area - B1
Plans, Elevations, Details & Sections
Reprographics Reception Desk

© GMW Architects Do not remove this panel from the drawing
No dimensions to be scaled from this drawing
Report all errors and omissions to the Architect
Dimensions to be checked on site before fabrication

North	Sheet	Scale	Drawn
	A1	1:20	VM
	Date		Checked
	01/03/10		SW
Project no.	Drawing no.		Revision
3996	**870**		**T1**

J13