Project no.	Drawing no.	Revision
3996	**886**	**T1**

Rev. T1 **Date** 01/03/10 **Sig.** VM **Chk.** LSO

Issue For Tender

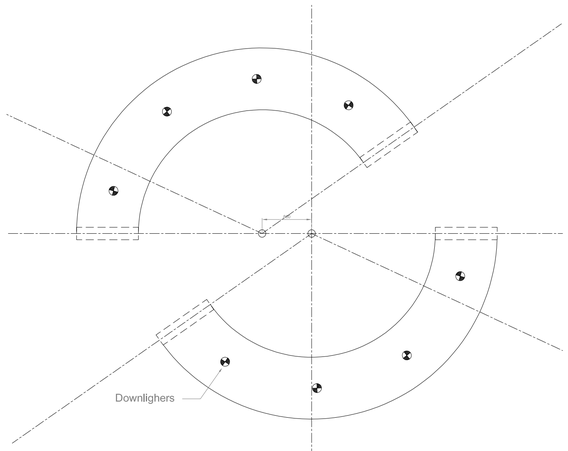

2 Plan - RCP
Scale 1:20

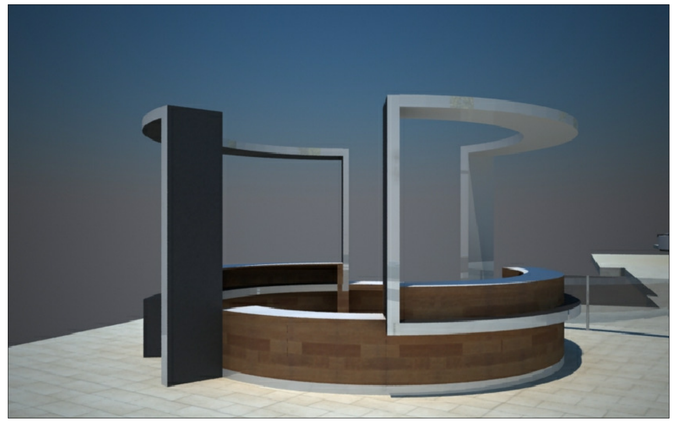

A 3D View
Scale NTS

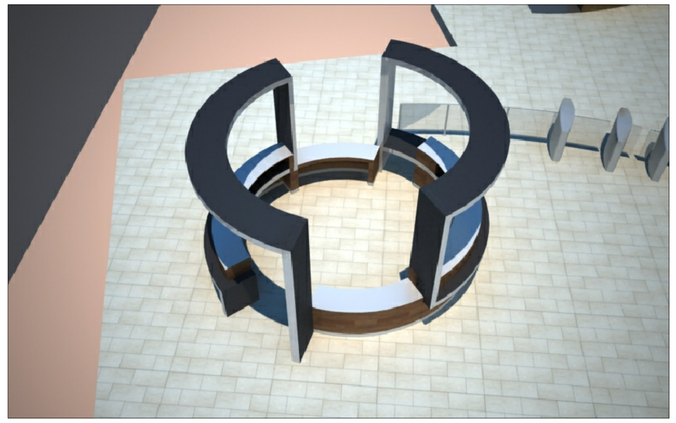

B 3D View
Scale NTS

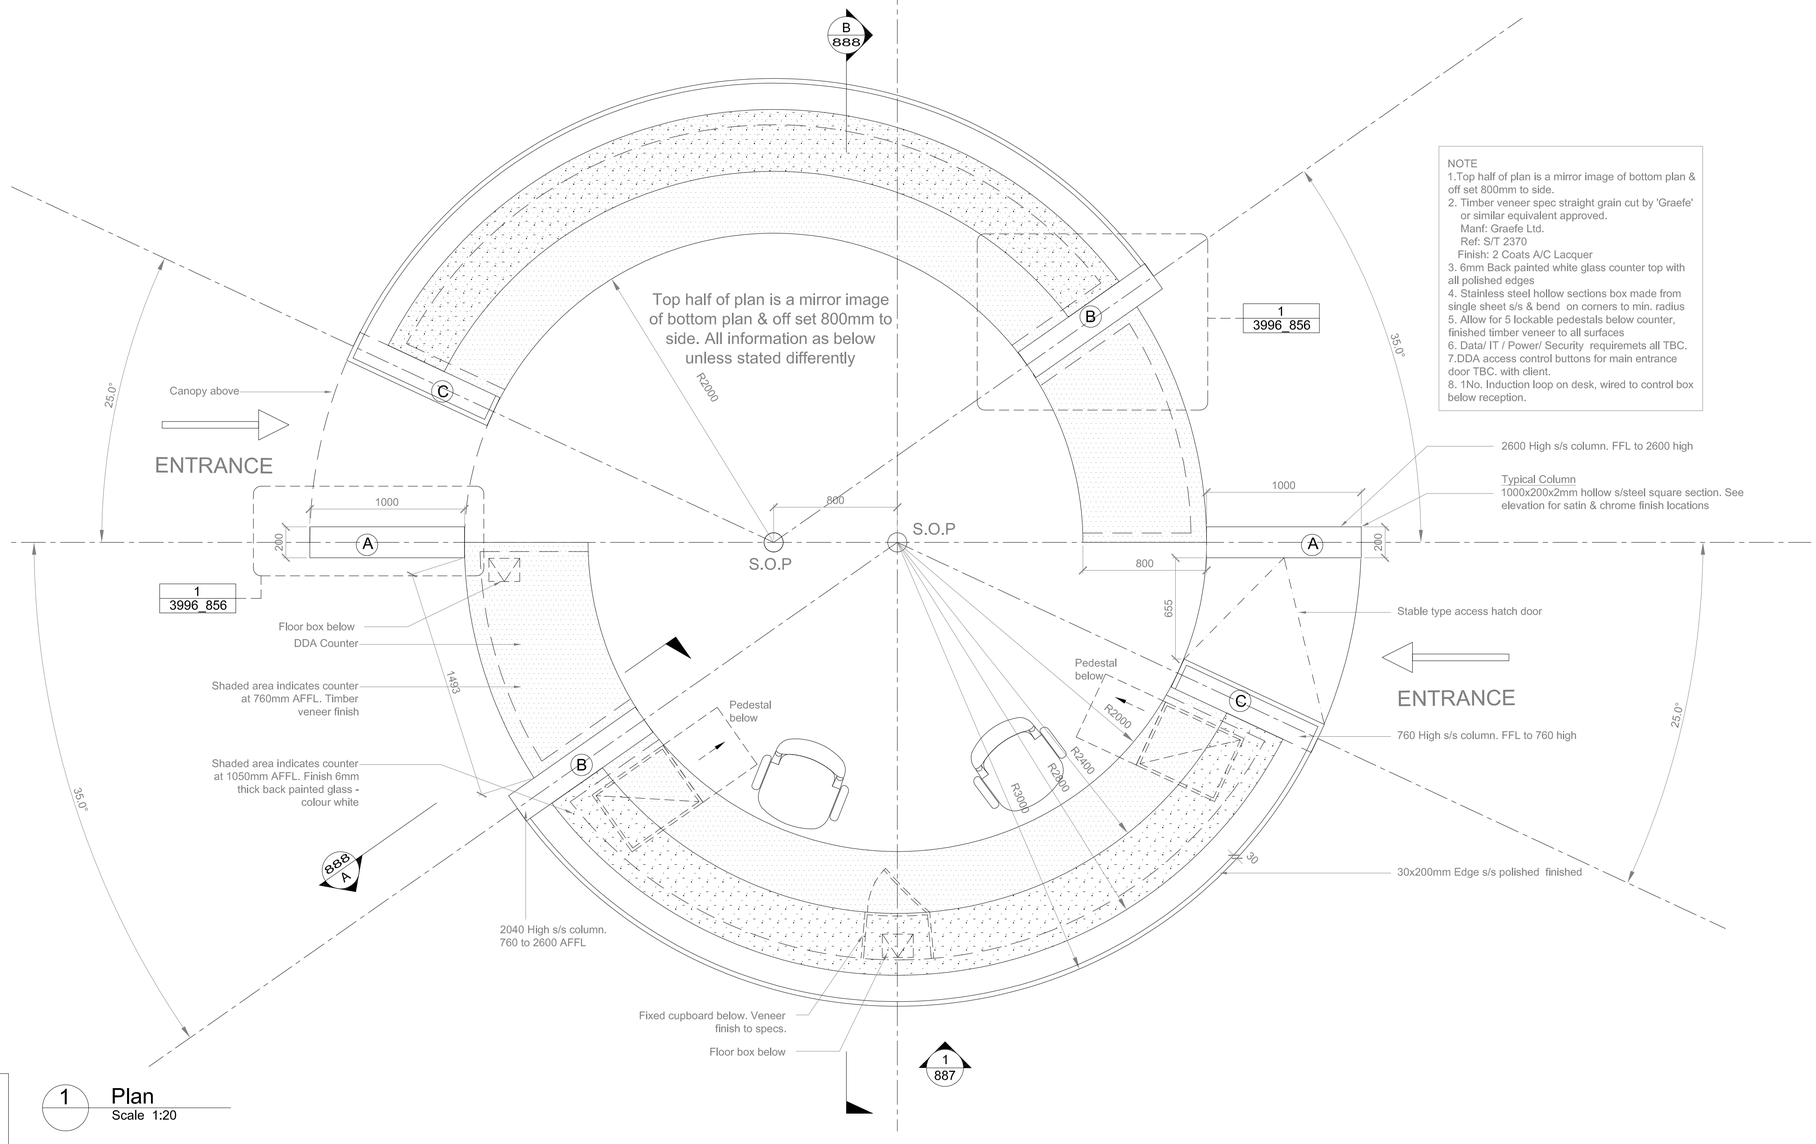

NOTE
1.Top half of plan is a mirror image of bottom plan & off set 800mm to side.
2. Timber veneer spec straight grain cut by 'Graefe' or similar equivalent approved.
Manf: Graefe Ltd.
Ref: S/T 2370
Finish: 2 Coats A/C Lacquer
3. 6mm Back painted white glass counter top with all polished edges
4. Stainless steel hollow sections box made from single sheet s/s & bend on corners to min. radius
5. Allow for 5 lockable pedestals below counter, finished timber veneer to all surfaces
6. Data/ IT / Power/ Security requiremets all TBC.
7.DDA access control buttons for main entrance door TBC. with client.
8. 1No. Induction loop on desk, wired to control box below reception.

Note:
-

J1

1 Plan
Scale 1:20

GMW Architects

PO Box 1613 239 Kensington High Street
London W8 6SL www.gmw-architects.com
T+44 (0)20 7937 8020 F+44 (0)20 7937 5815

Project

Network Rail
National Centre
Milton Keynes

Drawing Title

Ground Floor - B1
Plans, Elevations & Section
Main Reception Desk

© GMW Architects Do not remove this panel from the drawing
No dimensions to be scaled from this drawing
Report all errors and omissions to the Architect
Dimensions to be checked on site before fabrication

North	Sheet	Scale	Drawn
	A1	1:20	VM
	Date		Checked
	01/03/10		LSO
Project no.	Drawing no.		Revision
3996	**886**		**T1**