REFLECTED CEILING LEGEND

N = NEW
R = RELOCATED
LL = AT LOW LEVEL
HL = AT HIGH LEVEL

(2700) Height To Under Side Of Ceiling

C-P PLASTERBOARD CEILING
C-M MOISTURE BOARD CEILING
C-G NEW CEILING GRID

Symbol	Description
	NEW Metal Ceiling 600mm x600mm Ceiling Grid — C-G NEW 600 X 600 CEILING GRID
	NEW Metal Ceiling 300mm x 300mm with 600mm Raster Band (to match existing ceiling) — C-G NEW 300 X 300 CEILING GRID
	EXISTING Metal Ceiling 600mm x600mm 600mm Raster Band Where hatched this is to be retained, but cleaned and some modifications to the services may be required, see dwg
	1200mm x 150mm Light Module — 600mm x600mm Emergency Light Module. Red Indicates New. TO MATCH EXIST. — Red Indicates New
	Existing Lights
	REFER TO ELECTRICAL CONTRACTOR'S DRAWING FOR NEW LIGHTING LAYOUT (IN CONJUNCTION WITH 600 GRID AND ALL SPECIFICATION OF LIGHTING)
L1	Pendant Lights – Reception Nyhamedem Stoner – Colour Sapphire Finish LED: 12W
L2	New Down Lights – Reception Modular Smartcale 160 diffuse – White OR SIMILAR
L3	LED.CO.UK TARGA 3 4000K C/W DALI DRIVER
L4	MUTTO UNFOLD DARK BLUE PENDANT
L5	MUTTO UNFOLD DARK YELLOW PENDANT
L6	Recessed Strip Light – WCs Concealed LED Strip, Rear Iris Plasterboard Ceiling Warm light
L7	ALIN RECESSED LED PROFILE Modular Lighting Rib8sq – 50mm / 32mm wide with diffuser OR SIMILAR
L8	Recessed square Light – Front of House Modular Lighting Lotte Square – Black 77mm x 77mm
L9	Pendant – Front of House Lightmare Lighting Orbint Black Finish Black Suspended 200mm from ceiling
L10	Recessed Spot light Delta Light Dila 3003 (78mm dia) OR SIMILAR Colour Beige – white – Warm Light in Bathrooms IP44 Rated in Shower
L11	LED STRIP BY JOINERY COMPANY IN RECEPTION FEATURE
L12	Recessed General Lighting – Various Delta Light – OR SIMILAR Dila 225 SSL (with Plasmolit 17H) Modular Lighting with diffuser Colour White
	SPRINKLERS
	Ceiling Vent

EXISTING BAND RASTER RETAINED & SPRAYED PAINTED WHITE

NEW P.BOARD NEXT TO AC. GRILLE PAINTED WHITE

EXISTING FIRE BARRIERS

EXISTING FIRE BARRIERS

THE CEILING TILES IN THE MEETING ROOM ARE: BURGESS
900mm x300mm "CLIP IN"
PERFORATED
TYPE A 5MM BEVEL EDGE D278/10
RAL 9010 MC FLEECE BACKING
S/406594

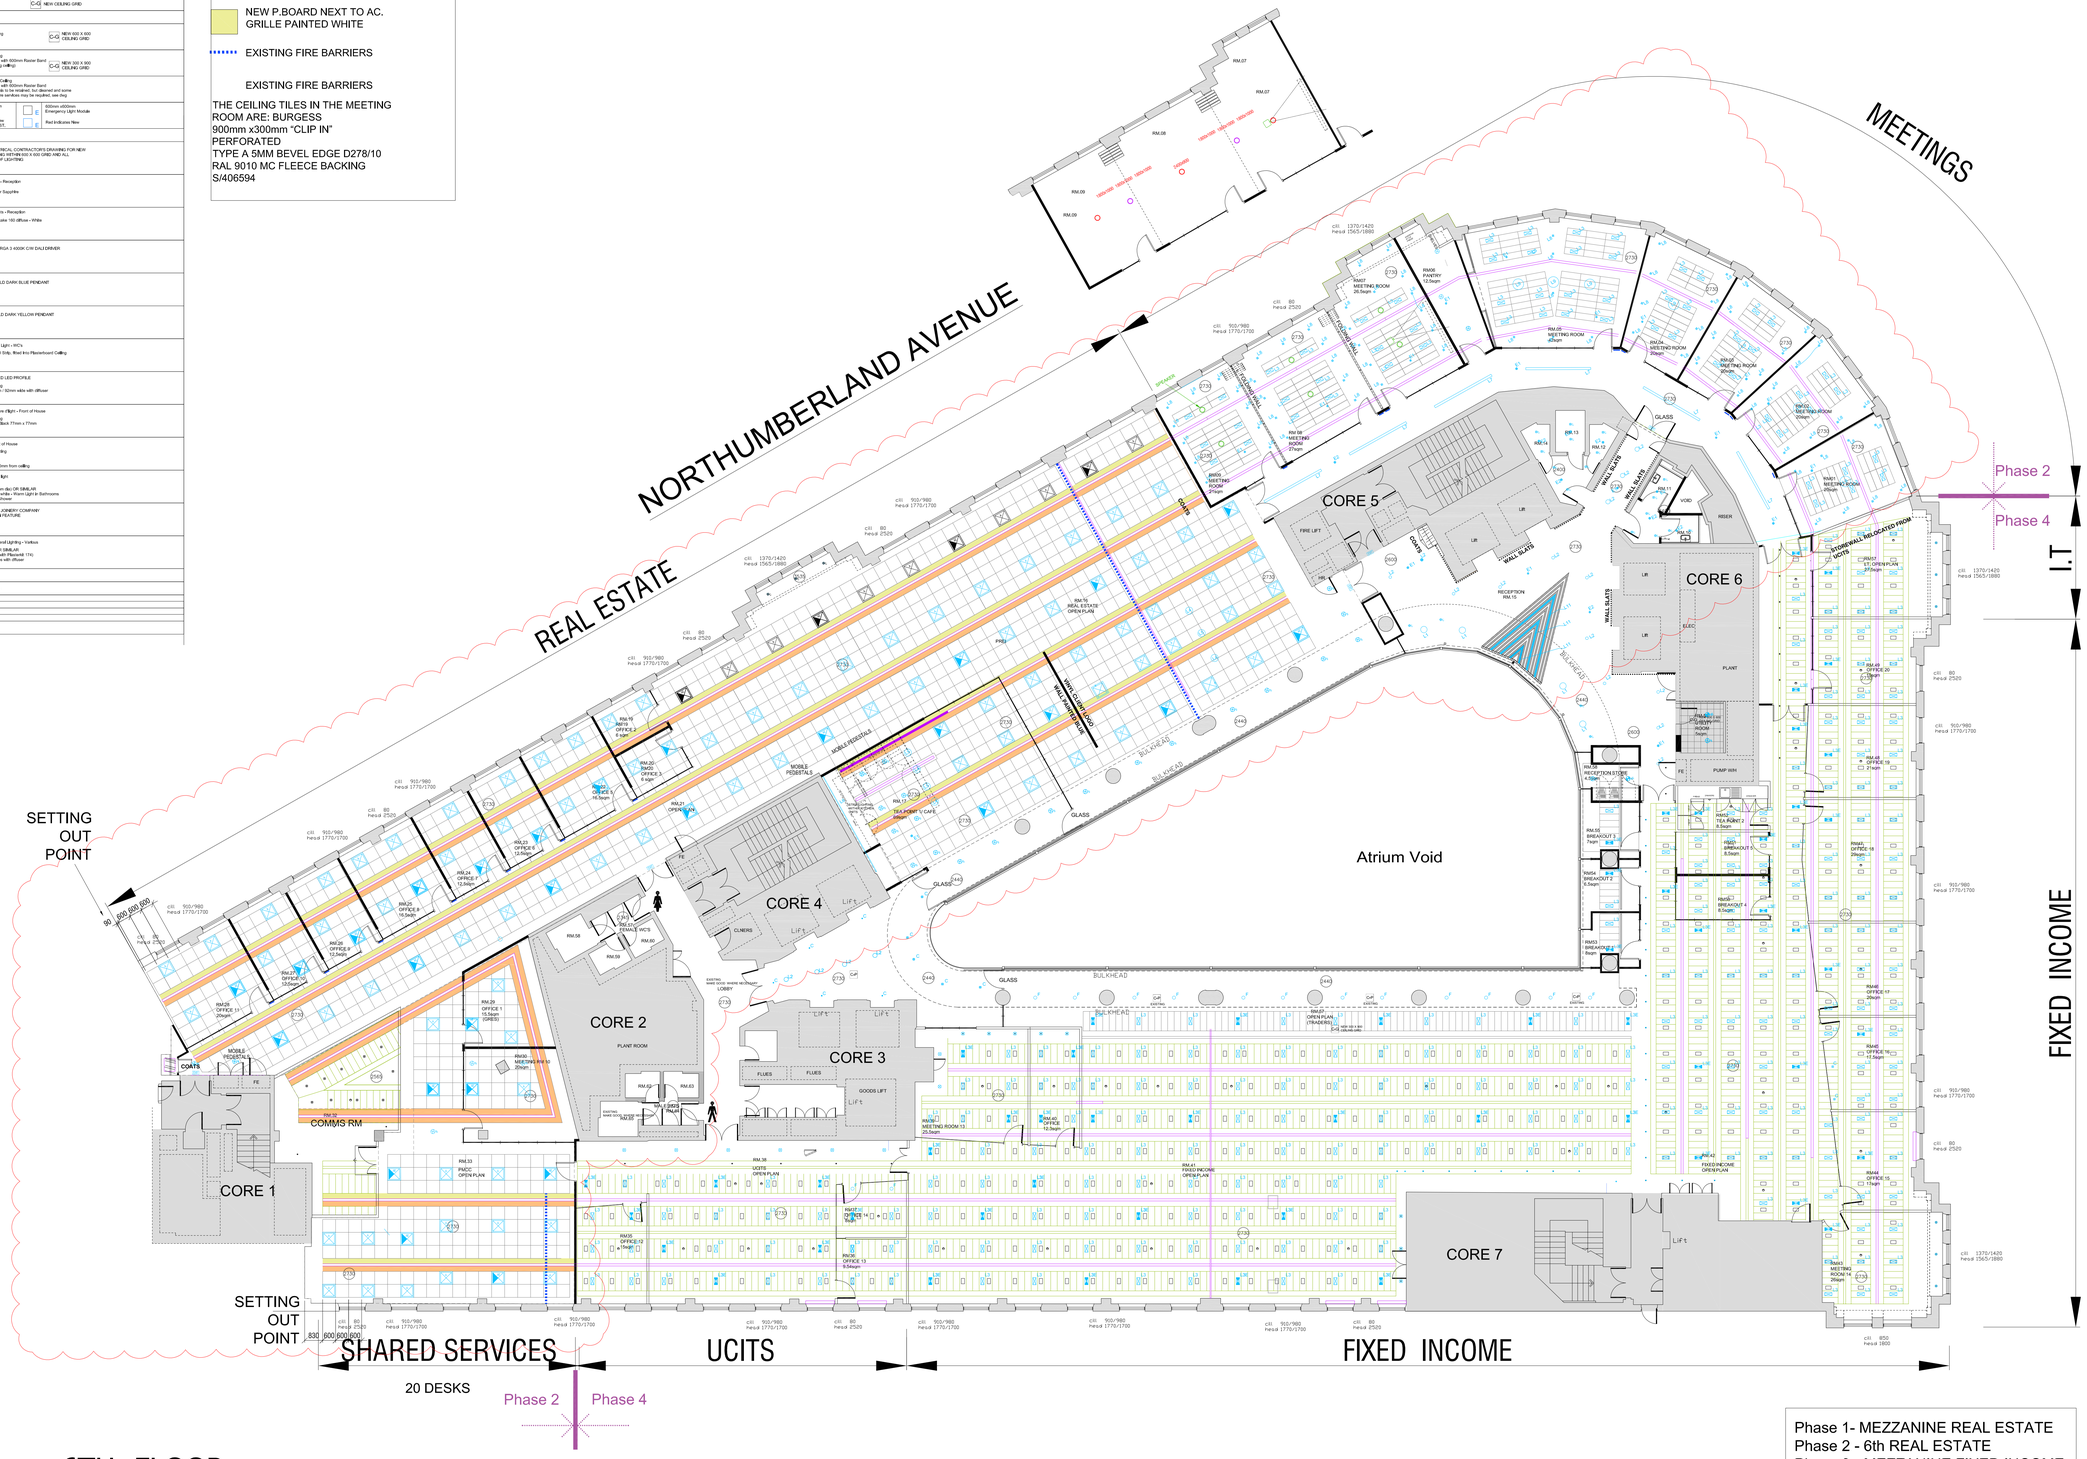

6TH FLOOR

SCALE 1:100

Phase 1- MEZZANINE REAL ESTATE
Phase 2 - 6th REAL ESTATE
Phase 3 - MEZZANINE FIXED INCOME
Phase 4 - 6th FIXED INCOME
Phase 5 - MEZZANINE FINAL PLAN

0m 1m 2m 3m 4m 5m 6m 7m 8m 9m 10m

This drawing is protected under Copyright and at no time must any portion of this drawing be reproduced or copied in anyway without the permission of Morgan Lovell.

All dimensions must be checked on site and NOT scaled from this drawing.

SUBJECT TO SITE SURVEY

CHECK SURVEY UNDERTAKEN ONLY

BUILDING PARAMETERS TAKEN FROM DRAWINGS PROVIDED

BUILDING PARAMETERS TAKEN FROM AS BUILT DRAWINGS PROVIDED

Rev	Revision	By	Date
D	LIGHTING ADDED FROM CONSULTANTS	VM	02.11.16
C	LIGHTING ADDED & SPRINKLERS FROM CONSULTANTS	VM	12.09.16
B	ALL CEILINGS SETTING OUT REVISED	VM	25.08.16
A	SPECS UPDATED L4 & L5	VM	22.08.16
-	CONTRACT DRAWING NO. GA 35 06 (REV-P5)	VM	08.05.16

CONSTRUCTION

Morgan Lovell

16 Noel Street London W1F 8DA
T: 0207 734 4466 F: 0207 734 2968 E: contact@morganlovell.com
W: http://www.morganlovell.com

Client
PRAMERICA

Project
THE GRAND BUILDINGS
1-3 STRAND
LONDON
WC2N 5HR

Title
6TH FLOOR
PROPOSED RCP

Scale	Date	Designer:Drawn By	Checked By / Date
1:100@A0	13/01/2016	RJ / VM	VM

Drawing Number

Project No.	Floor	Drawing No.	Rev
ML1981	6	200	D